


2 **GROUND FLOOR PLAN**
A 1 **SCALE** **1 : 1 0 0 M**

DESIGNED AND PREPARED BY:	CHECKED BY:	ARCHITECT / ENG'R	PROJECT TITLE:	CLIENT/PROJECT OWNER:	ACAD BY:	SHEET CONTENT	REVISIONS:
		PRC NO.	3 S T O R E Y R E S I D E N C E		DATE:	FLOOR PLAN	
		PTR NO.			CHECKED BY:		SHEET NO.
		LOCATION			DATE: 2022		
		DATE					
		TIN	PROJECT LOCATION:	ADDRESS:			

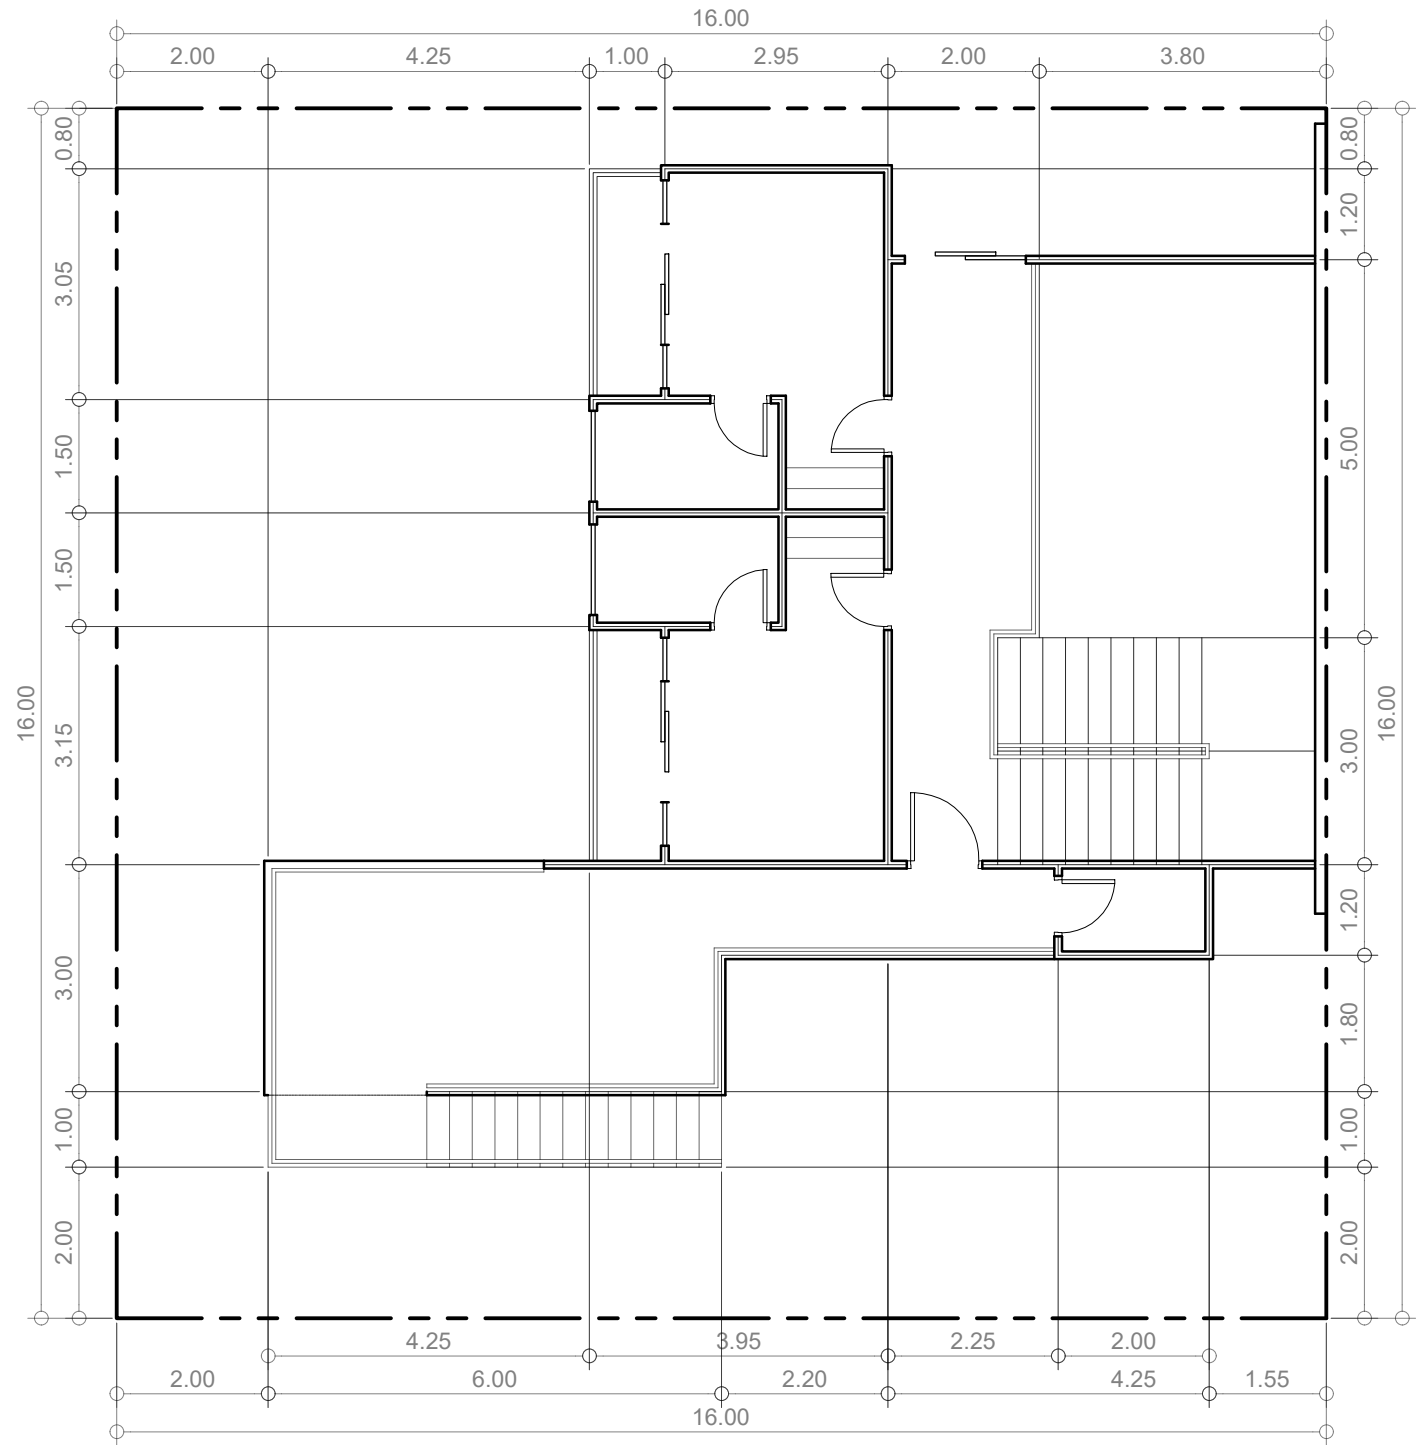

3 SECOND FLOOR PLAN
A 1 SCALE 1 : 1 0 0 M

DESIGNED AND PREPARED BY:	CHECKED BY:	ARCHITECT / ENG'R	PROJECT TITLE:	CLIENT/PROJECT OWNER:	ACAD BY:	SHEET CONTENT	REVISIONS:
		PRC NO.	3 STOREY RESIDENCE		DATE:	FLOOR PLAN	
		PTR NO.			CHECKED BY:		SHEET NO.
		LOCATION			DATE: 2022		
		DATE					
		TIN	PROJECT LOCATION:	ADDRESS:			