



SPACES:
OUTDOOR AREA
POOL
JACUZZI
INDOOR
GAMING AREA
LOUNGE AREA
MINI BAR
UTILITY ROOM
POWDER ROOM
MINI THEATER ROOM

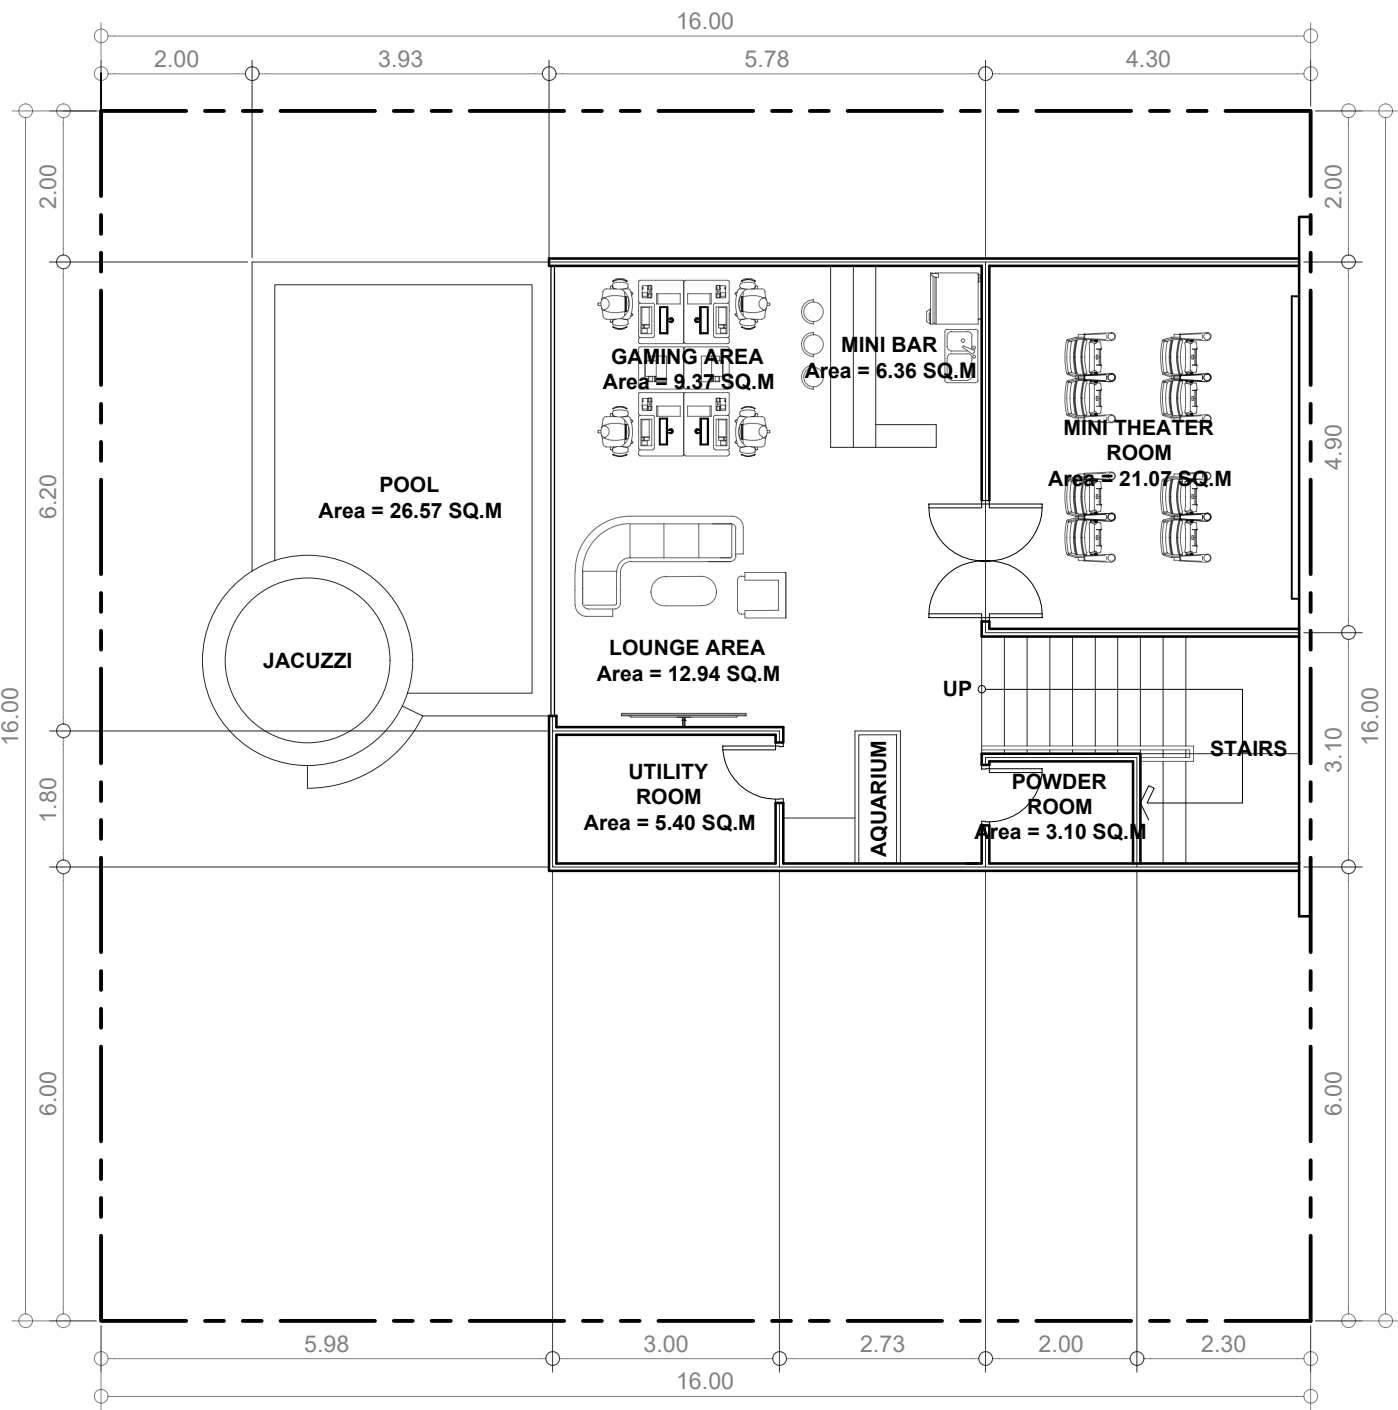

1 BASEMENT PLAN
A 2 SCALE 1 : 1 0 0 M

DESIGNED AND PREPARED BY:	CHECKED BY:	ARCHITECT / ENG'R	PROJECT TITLE:	CLIENT/PROJECT OWNER:	ACAD BY:	SHEET CONTENT	REVISIONS:
		PRC NO.	3 STOREY RESIDENCE		DATE:	FLOOR PLAN	
		PTR NO.			CHECKED BY:		SHEET NO.
		LOCATION			DATE: 2022		
		DATE					
		TIN	PROJECT LOCATION:	ADDRESS:			

- SPACES:
- OUTDOOR AREA
 - POOL
 - JACUZZI
 - INDOOR
 - PORCH
 - LOUNGE/ BAR ROOM
 - CARPORT
 - DINING AREA
 - KITCHEN AREA
 - DIRTY KITCHEN ROOM
 - LIVING AREA

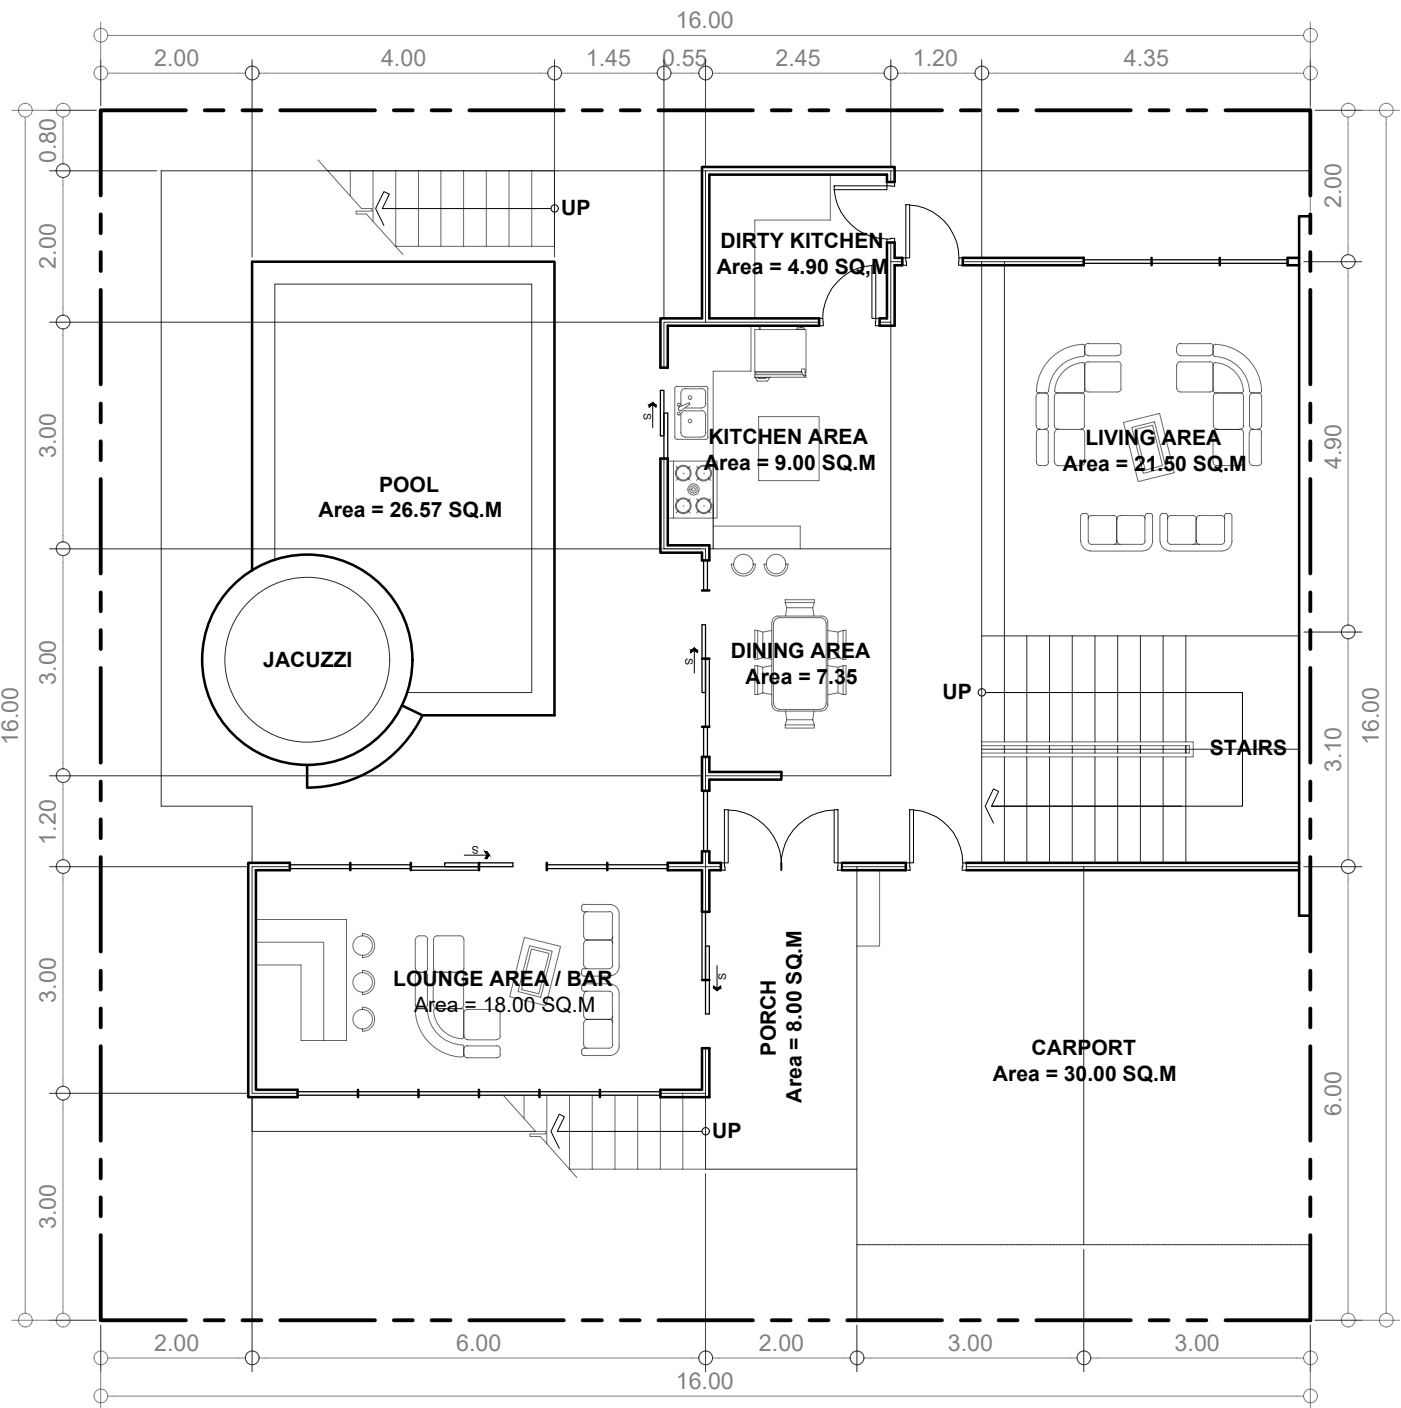

2 GROUND FLOOR PLAN
A 1 SCALE 1 : 1 0 0 M

DESIGNED AND PREPARED BY:	CHECKED BY:	ARCHITECT / ENG'R	PROJECT TITLE:	CLIENT/PROJECT OWNER:	ACAD BY:	SHEET CONTENT	REVISIONS:
		PRC NO.	3 STOREY RESIDENCE		DATE:	FLOOR PLAN	
		PTR NO.			CHECKED BY:		SHEET NO.
		LOCATION			DATE: 2022		
		DATE					
		TIN	PROJECT LOCATION:	ADDRESS:			

- SPACES:
- OUTDOOR AREA

POOL

JACUZZI

ROOF DECK

CORRIDOR

BALCONY
- INDOOR
- LOUNGE AREA

BEDROOM 1


TERRACE

T&B

BEDROOM 2

TERRACE

T&B

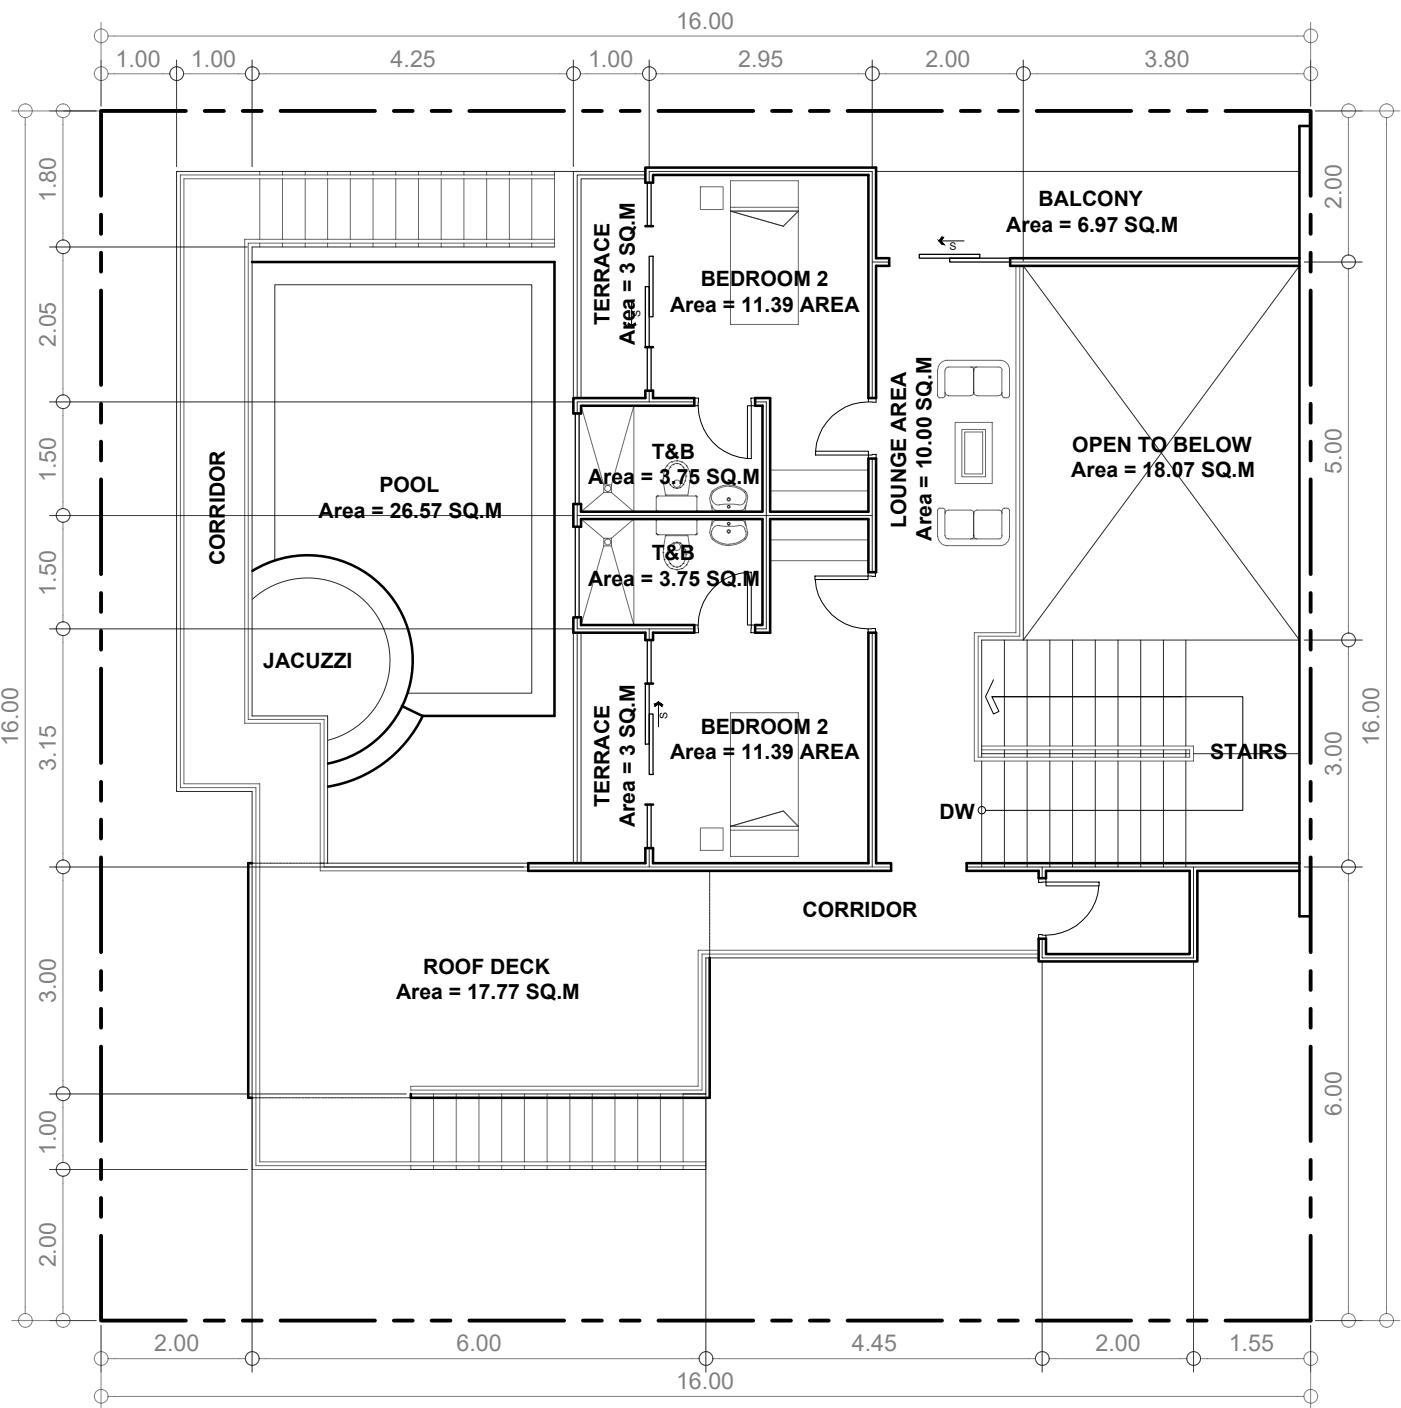

3

A 1

SECOND FLOOR PLAN

SCALE

1 : 1 0 0 M

DESIGNED AND PREPARED BY:	CHECKED BY:	ARCHITECT / ENG'R	PROJECT TITLE:	CLIENT/PROJECT OWNER:	ACAD BY:	SHEET CONTENT	REVISIONS:
		PRC NO.	3 STOREY RESIDENCE		DATE:	FLOOR PLAN	
		PTR NO.			CHECKED BY:		SHEET NO.
		LOCATION			DATE: 2022		
		DATE					
		TIN	PROJECT LOCATION:	ADDRESS:			